© BKF E

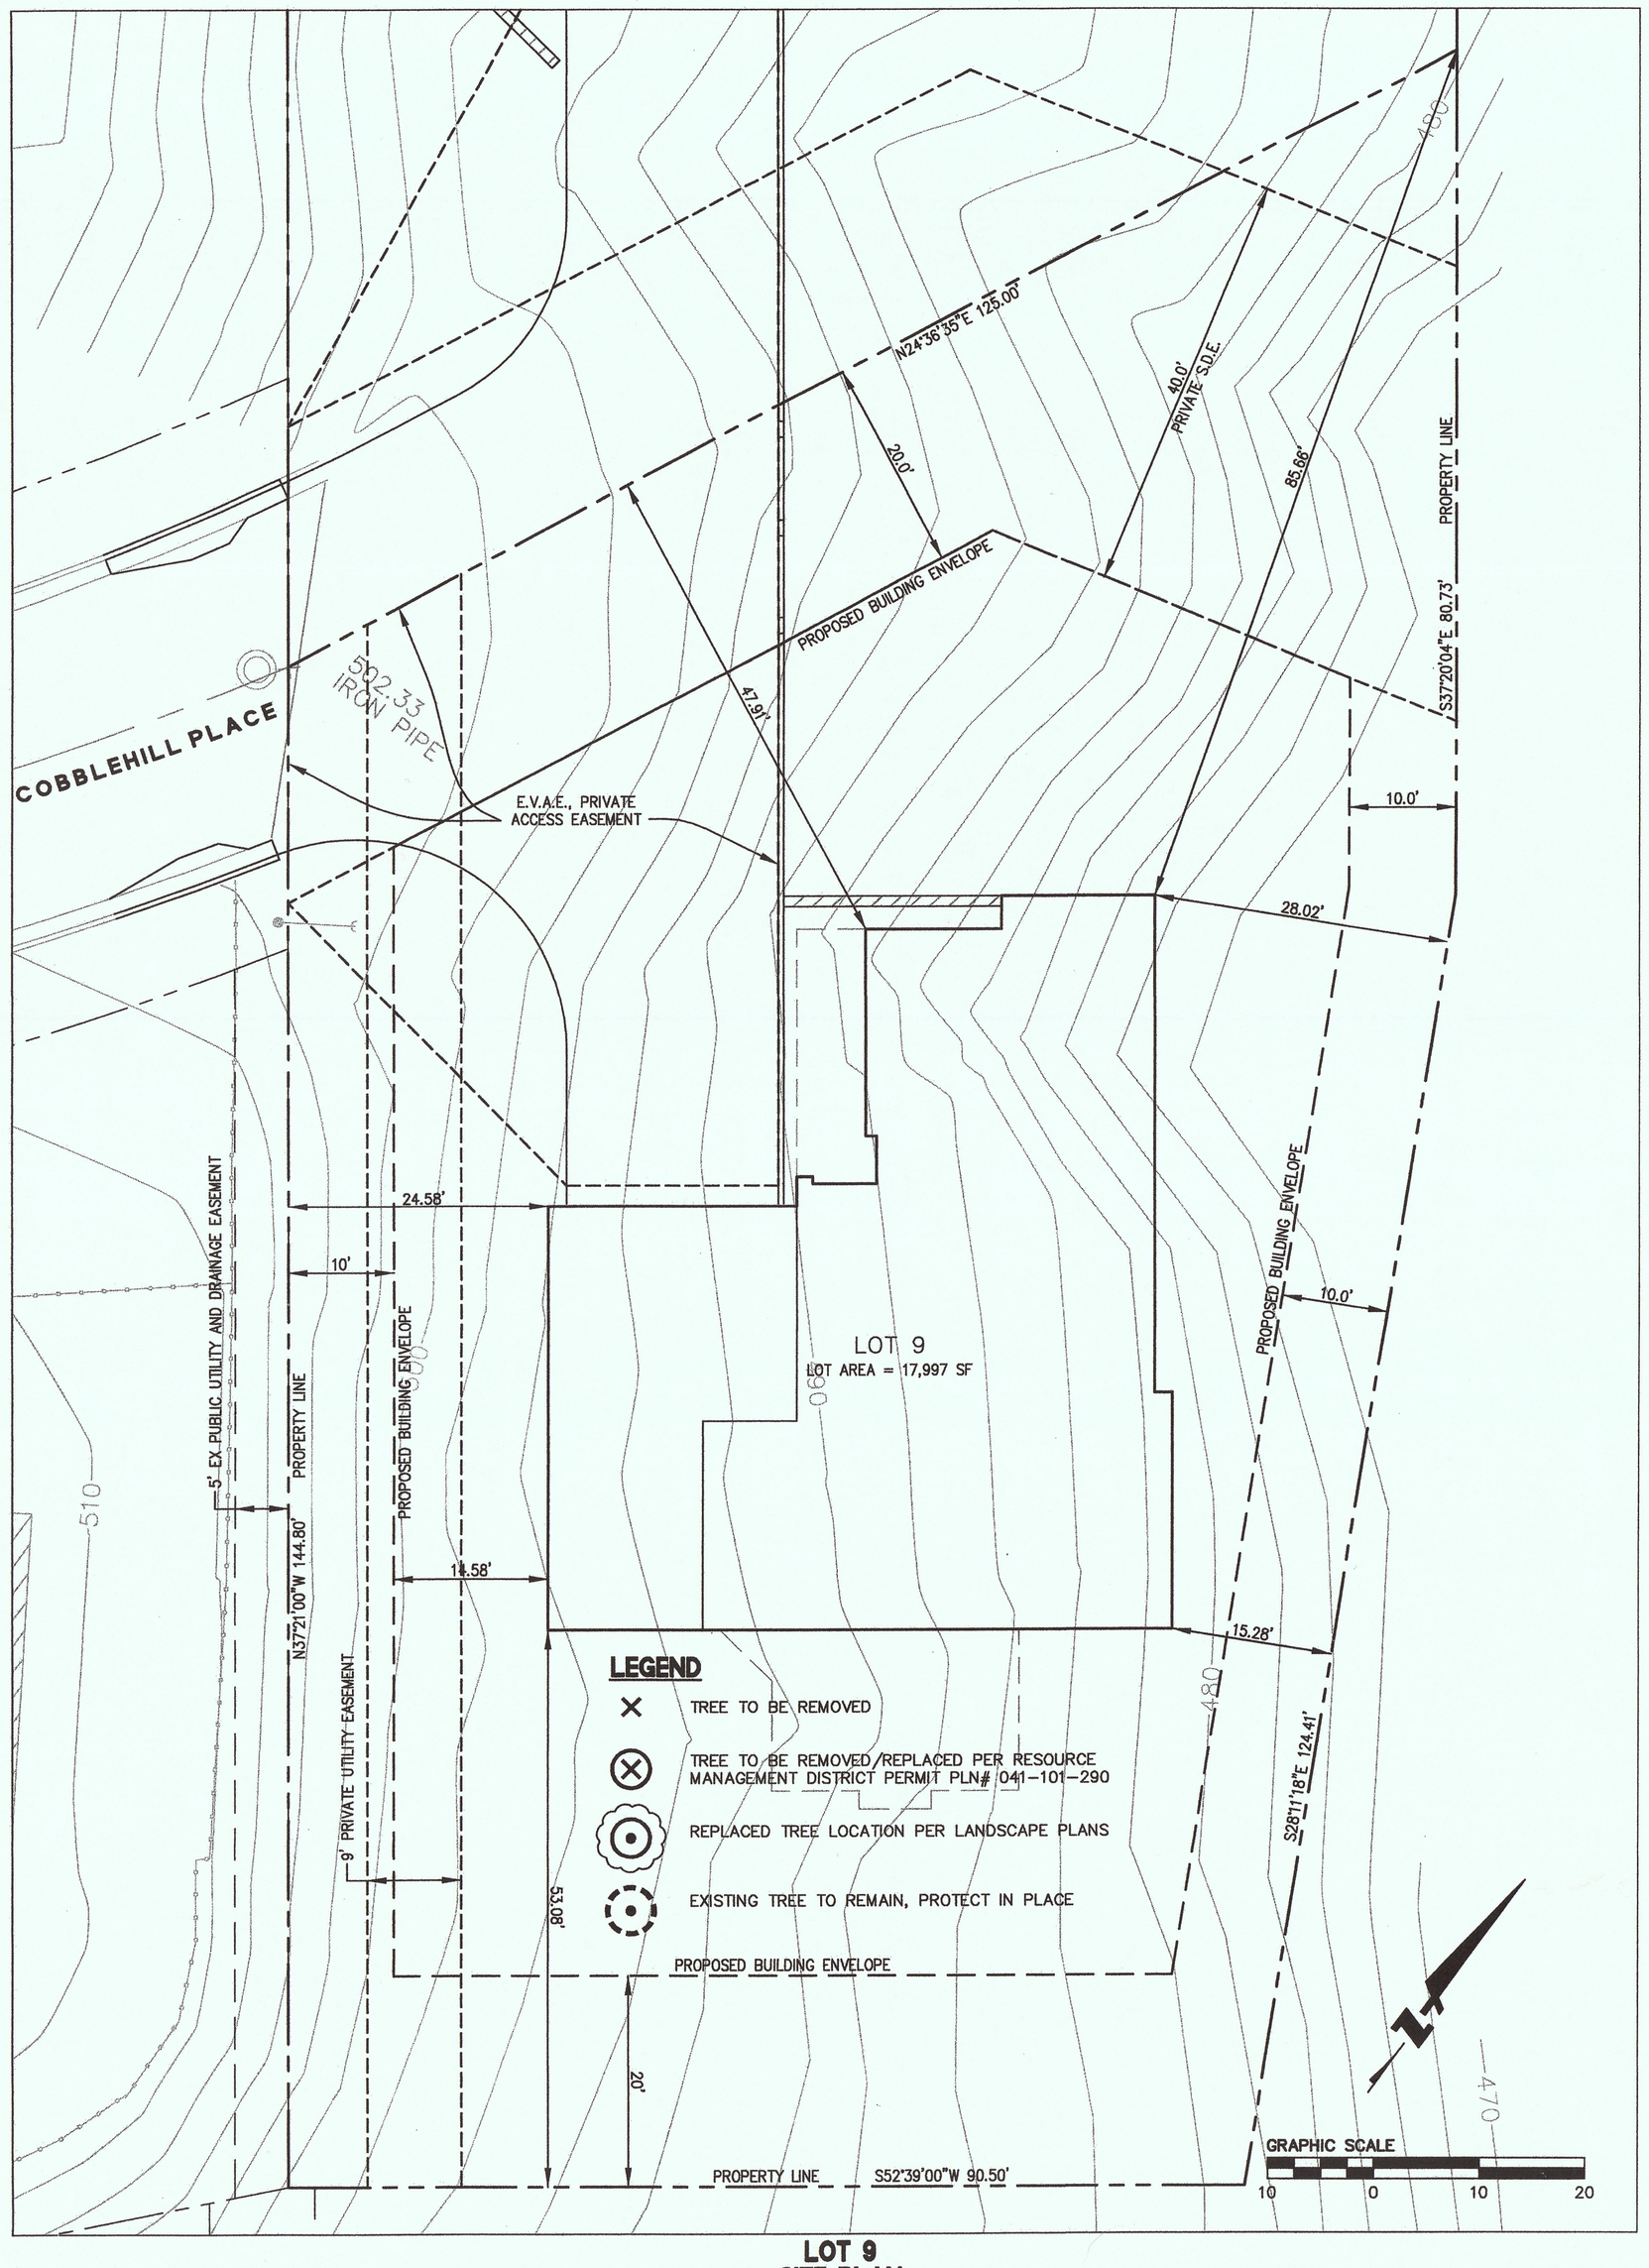

LOT 9
SITE PLAN
SCALE: 1"=10'

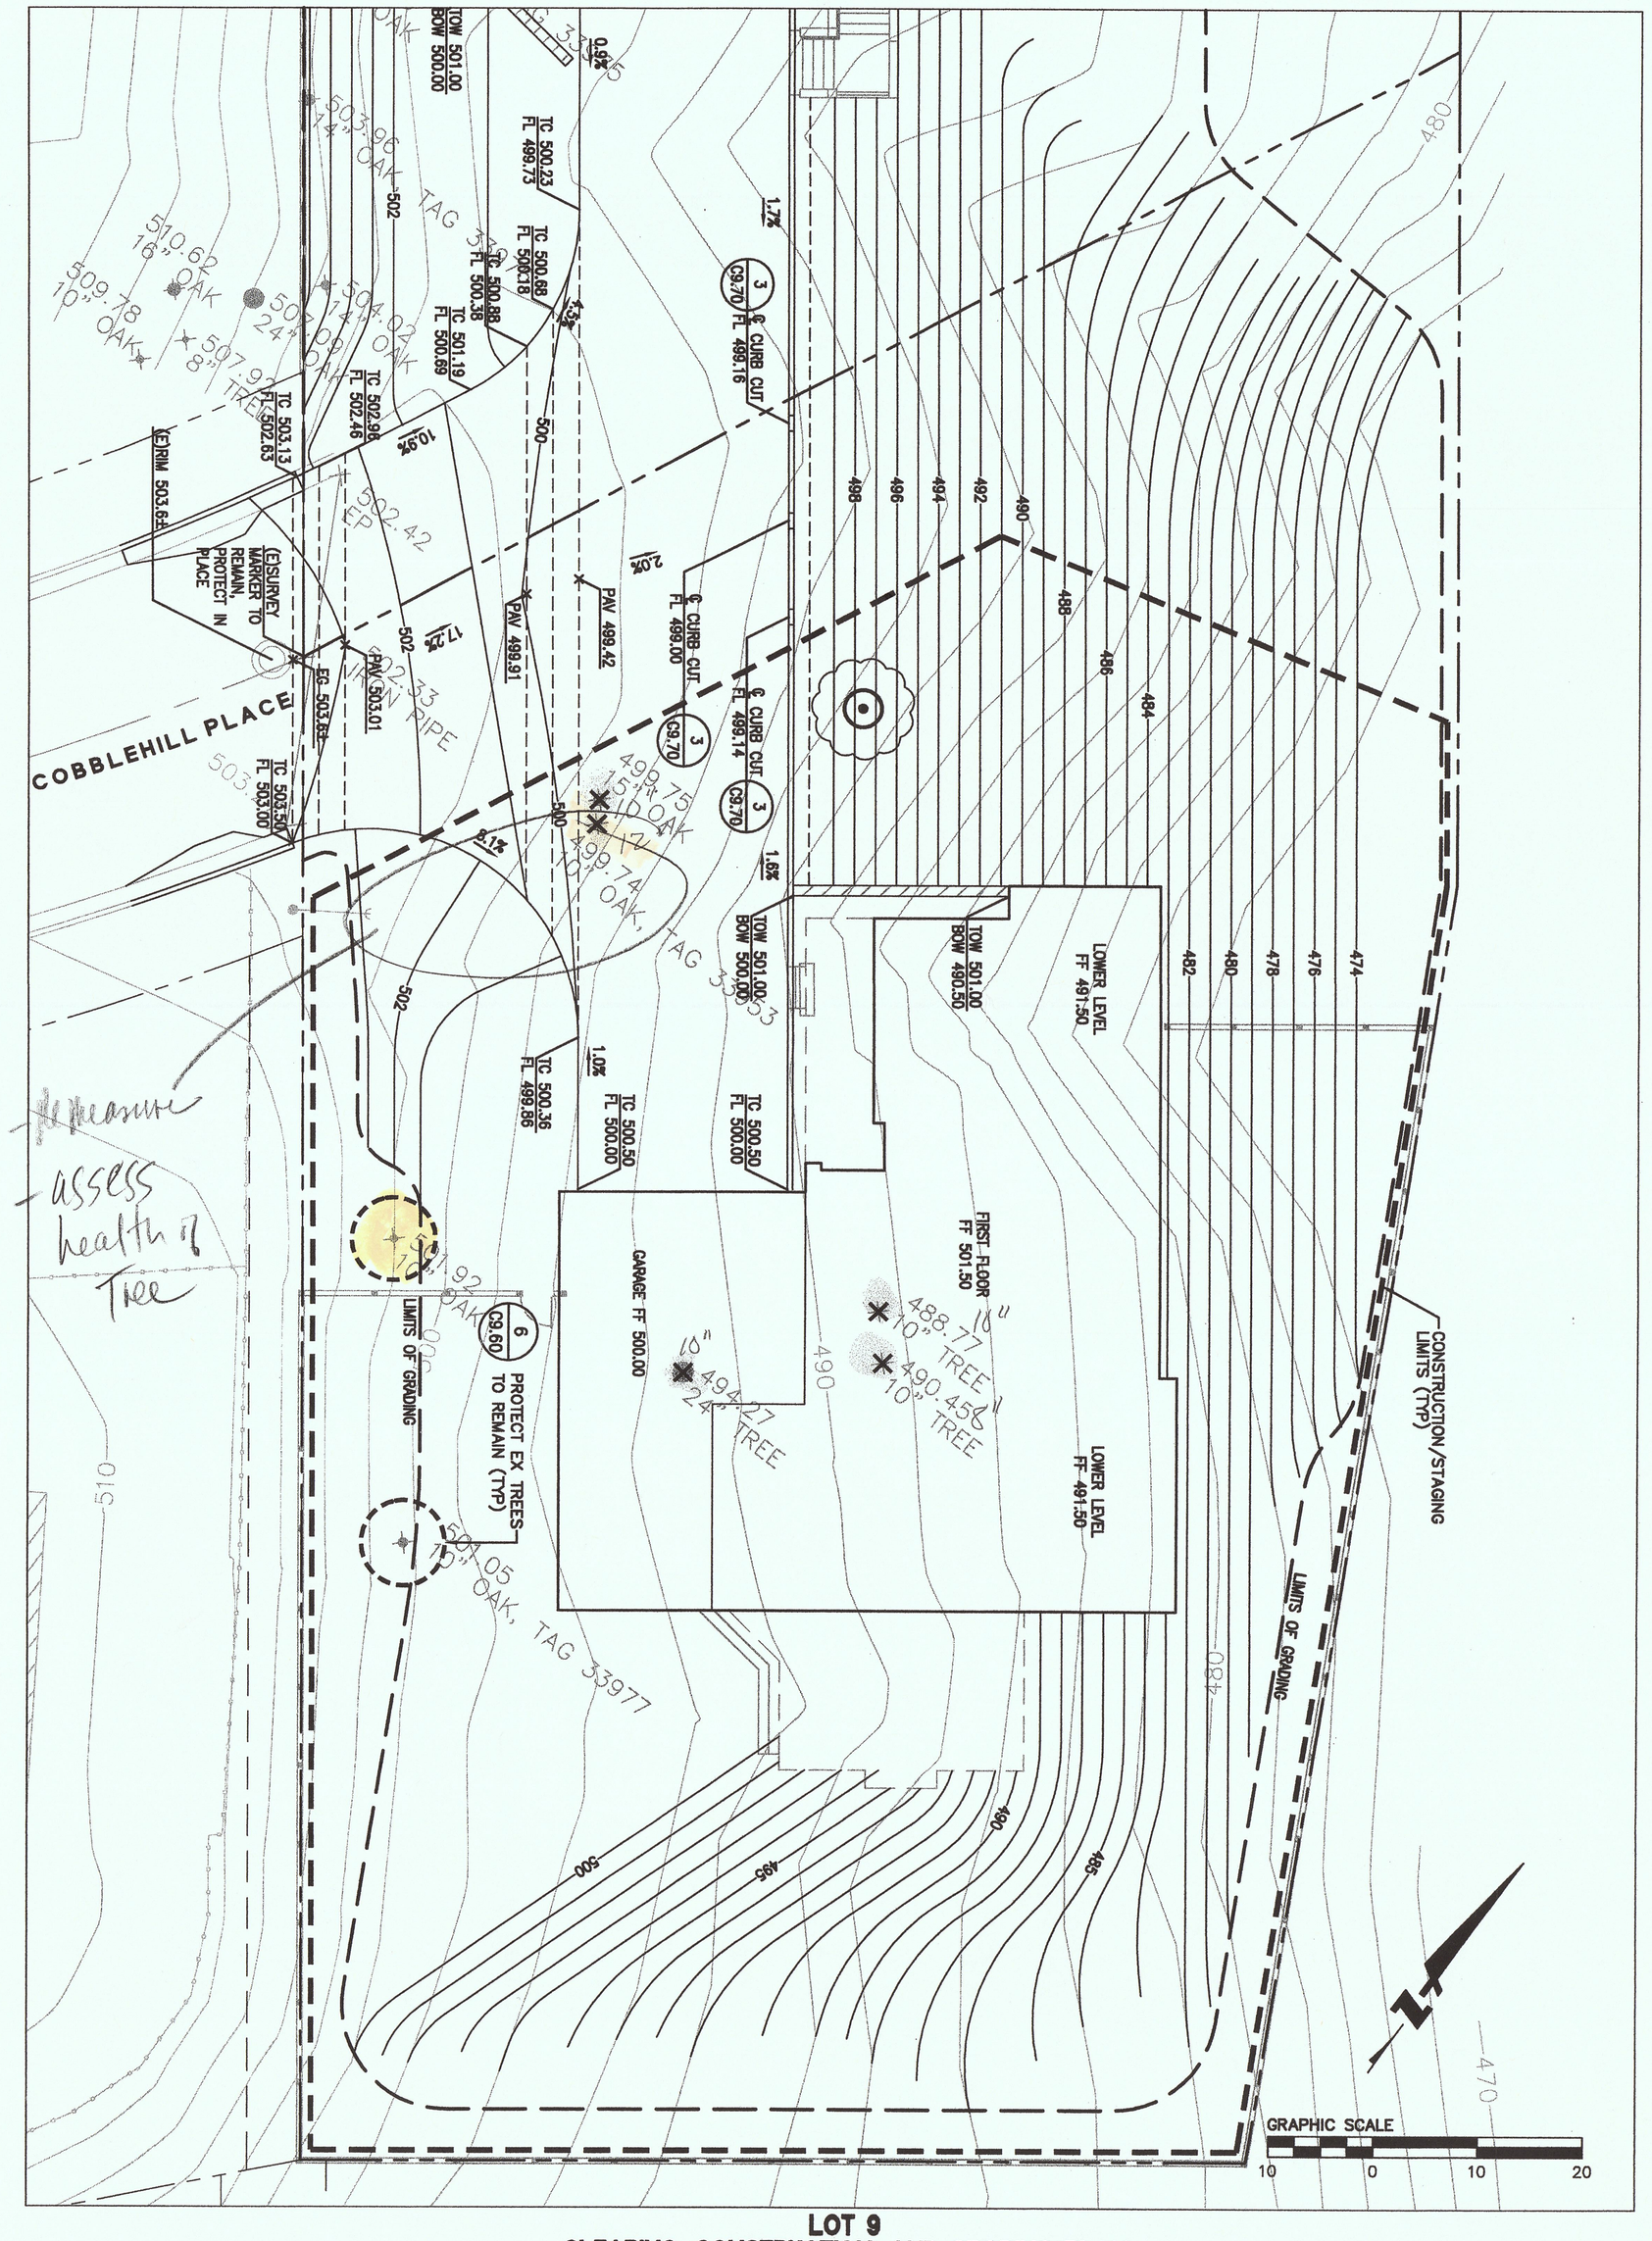

LOT 9
CLEARING, CONSTRUCTION, AND GRADING PLAN
SCALE: 1"=10'

BKF
255 SHORELINE DRIVE, SUITE 200
REDWOOD CITY, CA 94065
PHONE: (650) 482-6300
FAX: (650) 482-6399
ENGINEERS | SURVEYORS | PLANNERS

REGISTERED PROFESSIONAL ENGINEER
No. C043971
CIVIL
STATE OF CALIFORNIA

HIGHLAND ESTATES
LOT 9 IMPROVEMENT PLANS
SITE & CLEARING, CONSTRUCTION AND GRADING PLANS
CITY OF SAN MATEO SAN MATEO COUNTY CALIFORNIA

Revisions	No.

Date	07/22/2016
Scale	AS SHOWN
Design	JT
Drawn	LE
Approved	RH
Job No	950168-20

Sheet Number:
C9.30
OF

DRAWING NAME: J:\Eng95\950168\dwg\CD\Lot_9\C9.30-HECDSP.dwg
PLOT DATE: 07-27-16 PLOTTED BY: Trct